	EXISTING	ULTIMATE
EDGE OF PAVEMENT		
BUILDINGS		
PROPERTY LINE		
RUNWAY SAFETY AREA	RSA	U RSA
RUNWAY OBJECT FREE AREA	ROFA	U ROFA
RUNWAY OBJECT FREE ZONE	OFZ	U OFZ
BUILDING RESTRICTION LINE	BRL	BRL
RUNWAY PROTECTION ZONE		

*BRL IS SHOWN FOR A TYPICAL 25 FOOT BUILDING.

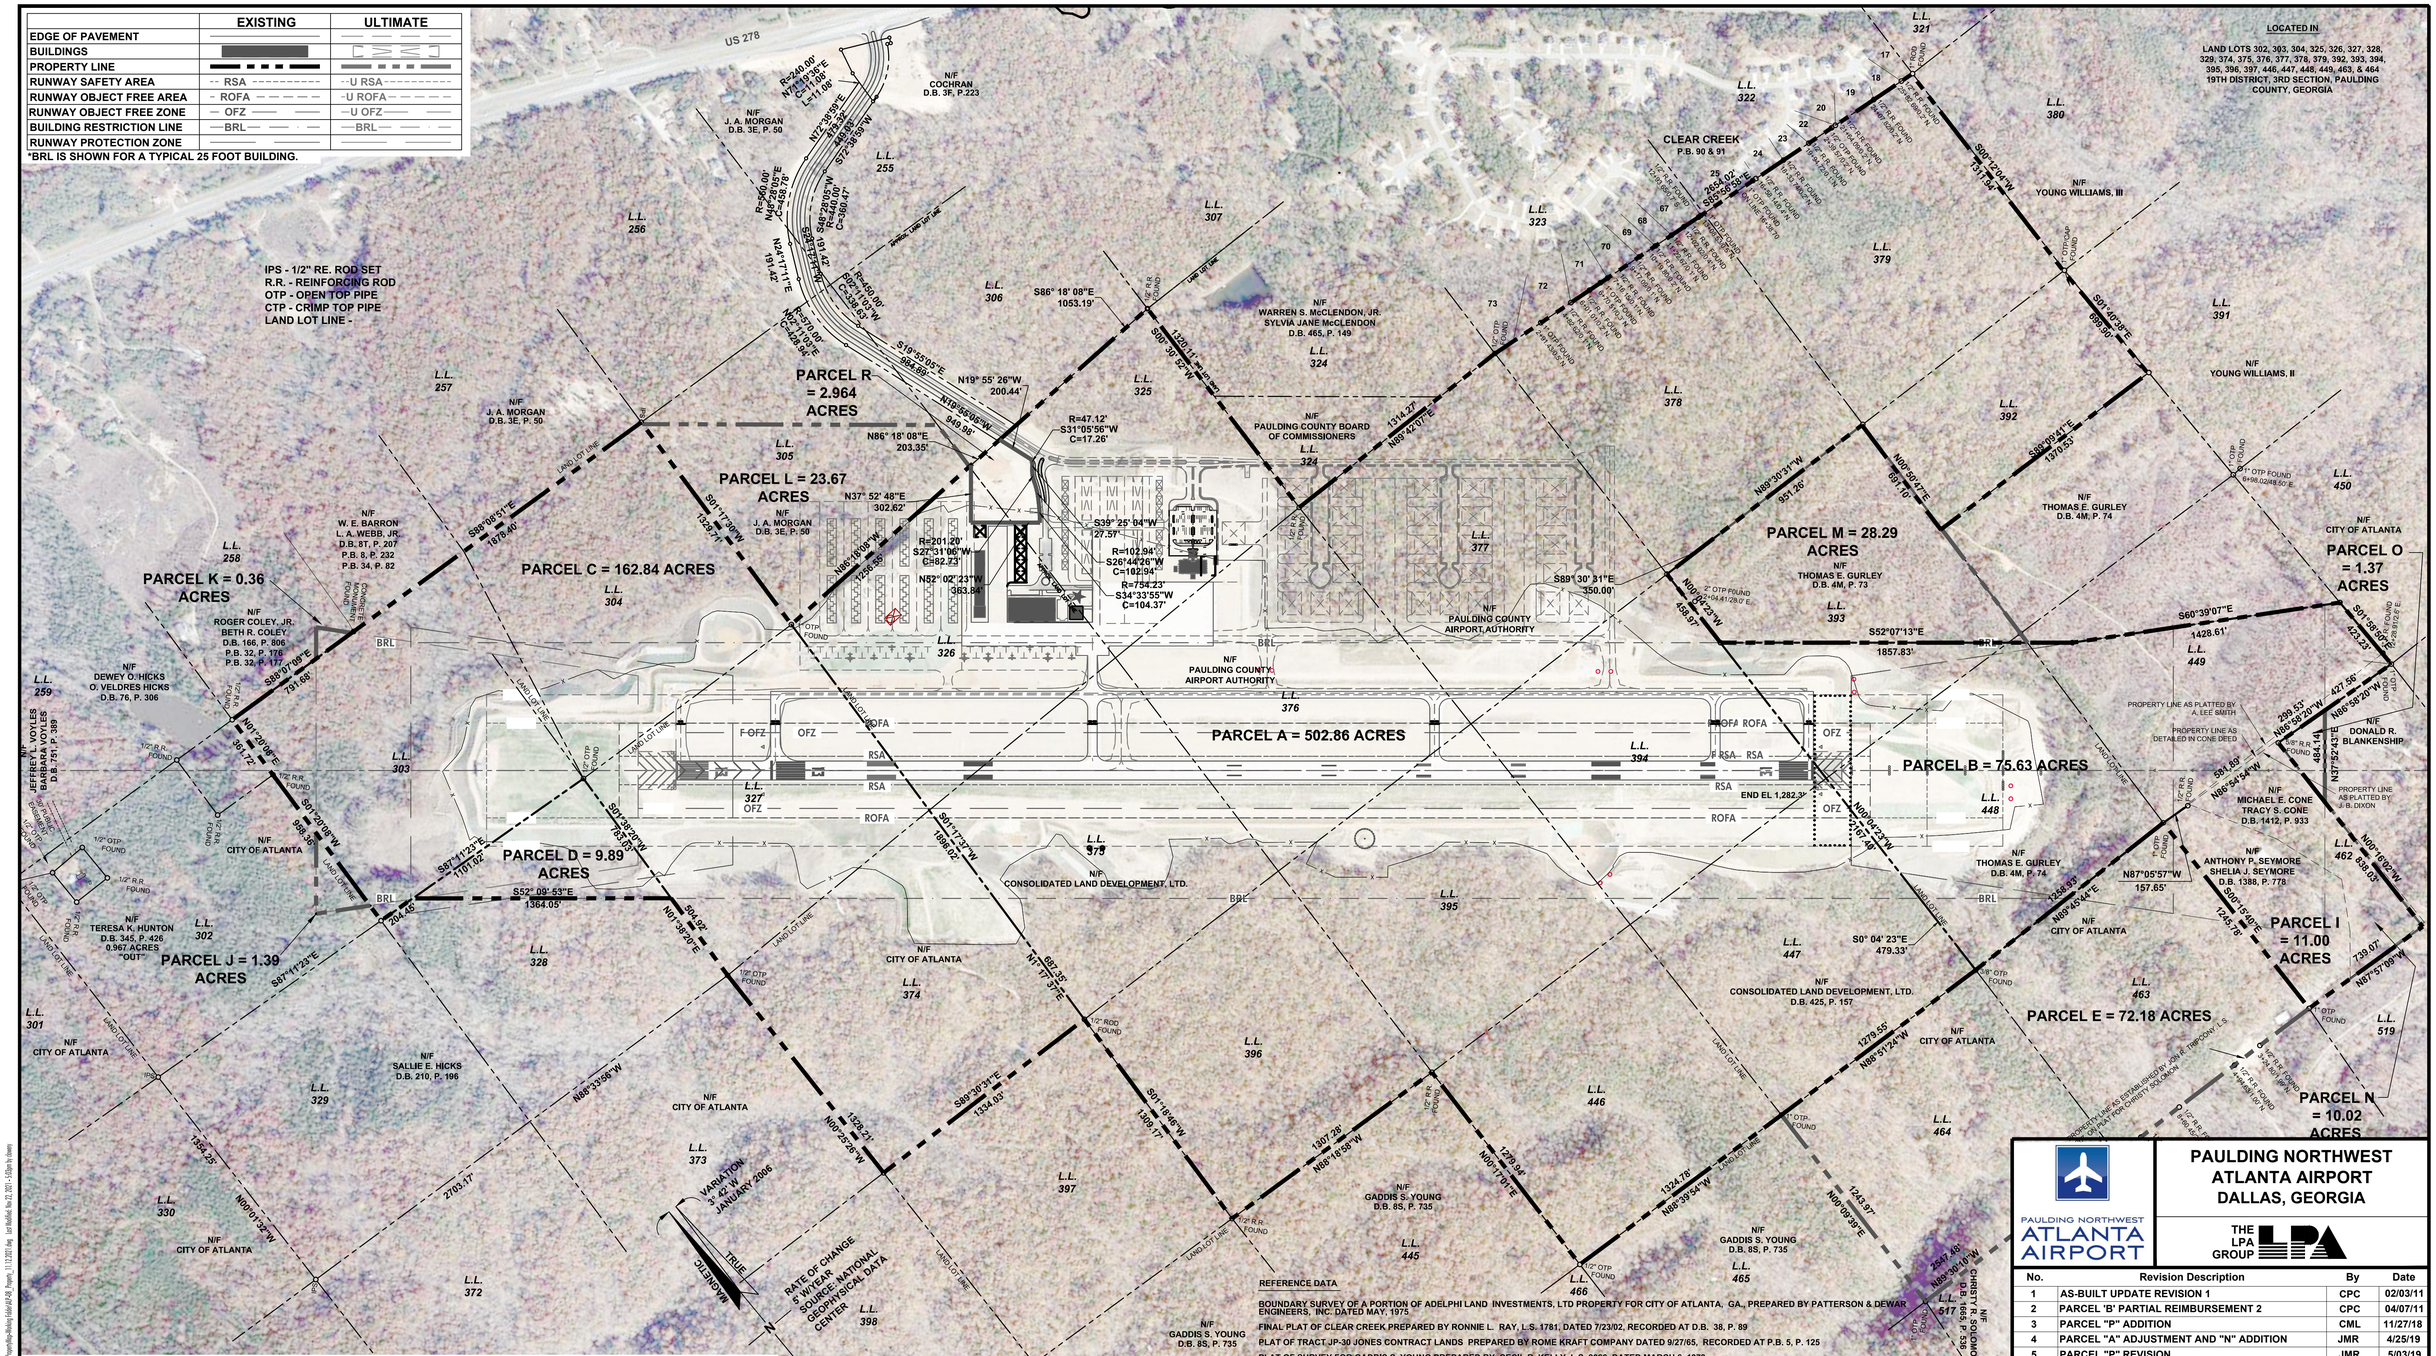

PROPERTY DATA TABLE						
PARCEL	GRANTOR	BOOK/PAGE	ACREAGE	DATE ACQ.	GRANT #	DESCRIPTION
A	CONSOLIDATED LAND DEVELOPMENT, LTD.	425/157	502.86	02/14/2006	AP013-9021-10(233)	FEE SIMPLE
B	THOMAS E. GURLEY	4M/74	75.63	02/01/2006	AP100-9014-07(223)	FEE SIMPLE
C	CITY OF ATLANTA	2464/426-429	162.84	08/01/2007	AP013-9021-10(233)	FEE SIMPLE
D	SALLIE E. HICKS	2670/43-44	9.89	02/18/2009	AP013-9021-10(233)	FEE SIMPLE
E	CITY OF ATLANTA	-	72.18	ULTIMATE	-	FEE SIMPLE
I	ANTHONY P. SEYMORE	2437/229-230	11.00	10/26/2006	AP013-9021-10(233)(5 ACRES)	FEE SIMPLE
J	CITY OF ATLANTA	-	1.39	ULTIMATE	-	EASEMENT
K	ROGER COLEY	166/806	0.36	ULTIMATE	-	EASEMENT
L	J.A. MORGAN	3E/50	23.67	ULTIMATE	-	FEE SIMPLE
M	THOMAS E. GURLEY	4M/73-74	28.29	ULTIMATE	-	FEE SIMPLE
N	CONE	1412/933	10.02	12/01/17	LOCAL FUNDING	FEE SIMPLE
O	BLACK	2360/618	1.37	ULTIMATE	-	FEE SIMPLE
P	RESERVED	-	-	-	-	-
Q	RESERVED	-	-	-	-	-
R	PROPERTY RELEASE FROM PARCEL "A" - PAULDING COUNTY AIRPORT AUTHORITY- SOLD TO STATE OF GEORGIA RELEASE APPROVED 07/22/2020, SOLD 01/29/2021	2730/874	(2.964)	01/29/2021	-	FEE SIMPLE

REFERENCE DATA

BOUNDARY SURVEY OF A PORTION OF ADELPHI LAND INVESTMENTS, LTD PROPERTY FOR CITY OF ATLANTA, GA., PREPARED BY PATTERSON & DEWAR ENGINEERS, INC. DATED MAY, 1975.

FINAL PLAT OF CLEAR CREEK PREPARED BY RONNIE L. RAY, L.S. 1781, DATED 7/23/02, RECORDED AT D.B. 38, P. 89

PLAT OF TRACT JP-30 JONES CONTRACT LANDS PREPARED BY ROME KRAFT COMPANY DATED 9/27/65, RECORDED AT P.B. 5, P. 125

PLAT OF SURVEY FOR GADDIS S. YOUNG PREPARED BY CECIL R. KELLY, L.S. 2066, DATED MARCH 6, 1979

PLAT OF MR. LAWRENCE W. &N HELEN K. BARN PREPARED BY A. W. ROBINSON DATED MAR. 31, 1966, RECORDED AT P.B. 2, P. 143

PLAT OF SURVEY FOR ELLA RUTH BAGGETT PREPARED BY A. LEE SMITH, L.S. 1309, DATED 10/24/73, RECORDED AT D.B. 7, P. 136

PLAT OF SURVEY FOR NORMAN L. BLANKINSHIP AND MARY D. BALNKINSHIP PREPARED BY J. B. DIXON DATED 10/18/85

PLAT OF TRACT JP-31 JONES TRACT PREPARED BY ROME KRAFT COMPANY RECORDED AT P.B. 5, P. 143

PLAT OF SURVEY FOR ANTHONY P. & SHEILA J. SEYMORE PREPERED BY RONNIE L. RAY, L.S. 1781, DATED 04/24/03, RECORDED AT P.B. 40, P. 212

PLAT OF SURVEY FOR TERESA K. HUNTON PREPARED BY W. CARLTON RAKESTRAW, L.S. 2236, DATED JULY 14, 1993

PLAT OF SURVEY FOR GADDIS S. YOUNG PREPARED BY CECIL R. KELLY, L.S. 2066, DATED MARCH 6, 1979

PLAT OF SURVEY FOR RICHARD L. FULLERTON PREPARED BY WILLIAM C. SMITH, L.S. 1803, DATED 01/25/73 AND RECORDED AT P.B. 5, P. 151

PLAT OF SURVEY FOR ROGER COLEY, JR. & BETTY R. COLEY PREPARED BY JACOB ROLAND HARRISON, L.S. 1134, DATED 09/29/00, RECORDED AT P.B. 34, P. 82

PLAT OF SURVEY FOR ROGER COLEY, JR. & BETTY R. COLEY PREPARED BY JACOB ROLAND HARRISON, L.S. 1134, DATED 08/16/96 RECORDED AT P.B. 32, P. 177

PLAT OF SURVEY FOR ROGER COLEY, JR. & BETTY R. COLEY PREPARED BY JACOB ROLAND HARRISON, L.S. 1134, DATED 07/15/96, RECORDED AT P.B. 32, P. 176

PLAT OF SURVEY FOR ROGER COLEY, JR. & BETTY R. COLEY PREPARED BY JACOB ROLAND HARRISON, L.S. 1134, DATED 07/15/96

PLAT OF SURVEY FOR W. E. BARRON, JR. & L. A. WEBB, JR. PREPARED BY DANIEL N. BARFIELD, L.A. 10, DATED 09/08/78, RECORDED AT P.B. 8, P. 232

PLAT OF SURVEY FOR PAULDING COUNTY AIRPORT AUTHORITY PREPARED BY CARLTON RAKESTRAW & ASSOCIATES, L.S. 2236, DATED TBD

PAULDING NORTHWEST ATLANTA AIRPORT

PAULDING NORTHWEST ATLANTA AIRPORT DALLAS, GEORGIA

THE LPA GROUP

No.	Revision Description	By	Date
1	AS-BUILT UPDATE REVISION 1	CPC	02/03/11
2	PARCEL 'B' PARTIAL REIMBURSEMENT 2	CPC	04/07/11
3	PARCEL "P" ADDITION	CML	11/27/18
4	PARCEL "A" ADJUSTMENT AND "N" ADDITION	JMR	4/25/19
5	PARCEL "P" REVISION	JMR	5/03/19
6	PARCEL "Q" ADDITION	CML	6/14/19
7	PARCEL "P" & "Q" GRANTOR DESCRIPTION UPDATE	CML	6/21/19
8	L.L. 324 PROPERTY OWNER DESCRIPTION UPDATE	CML	7/2/19
9	PARCEL "P" REVISION AND PARCEL "R" ADDITION	CML	8/27/19
10	PARCEL "P" & "Q" REMOVED AND LISTED AS	CML	11/22/21
	RESERVED, PARCEL"R" REVISION		

Drawing Name: **AIRPORT PROPERTY MAP**

Project Number: PL444006	Drawn By: TGM	Checked By: JD
Date: APRIL 2008	Drawing Number: 8	
Scale: 1" = 400'		

C:\ACCUdraft Consulting Company\Autotrac - Georgia\PNA - Paulding Northwest Atlanta Airport\1 General\1.0 Drawings\02 AP\Base\Property-Working\10AirAP.dwg, Property, 1/11/2021 dwg, Last Modified: Nov 22, 2021 - 5:02pm by cbowers